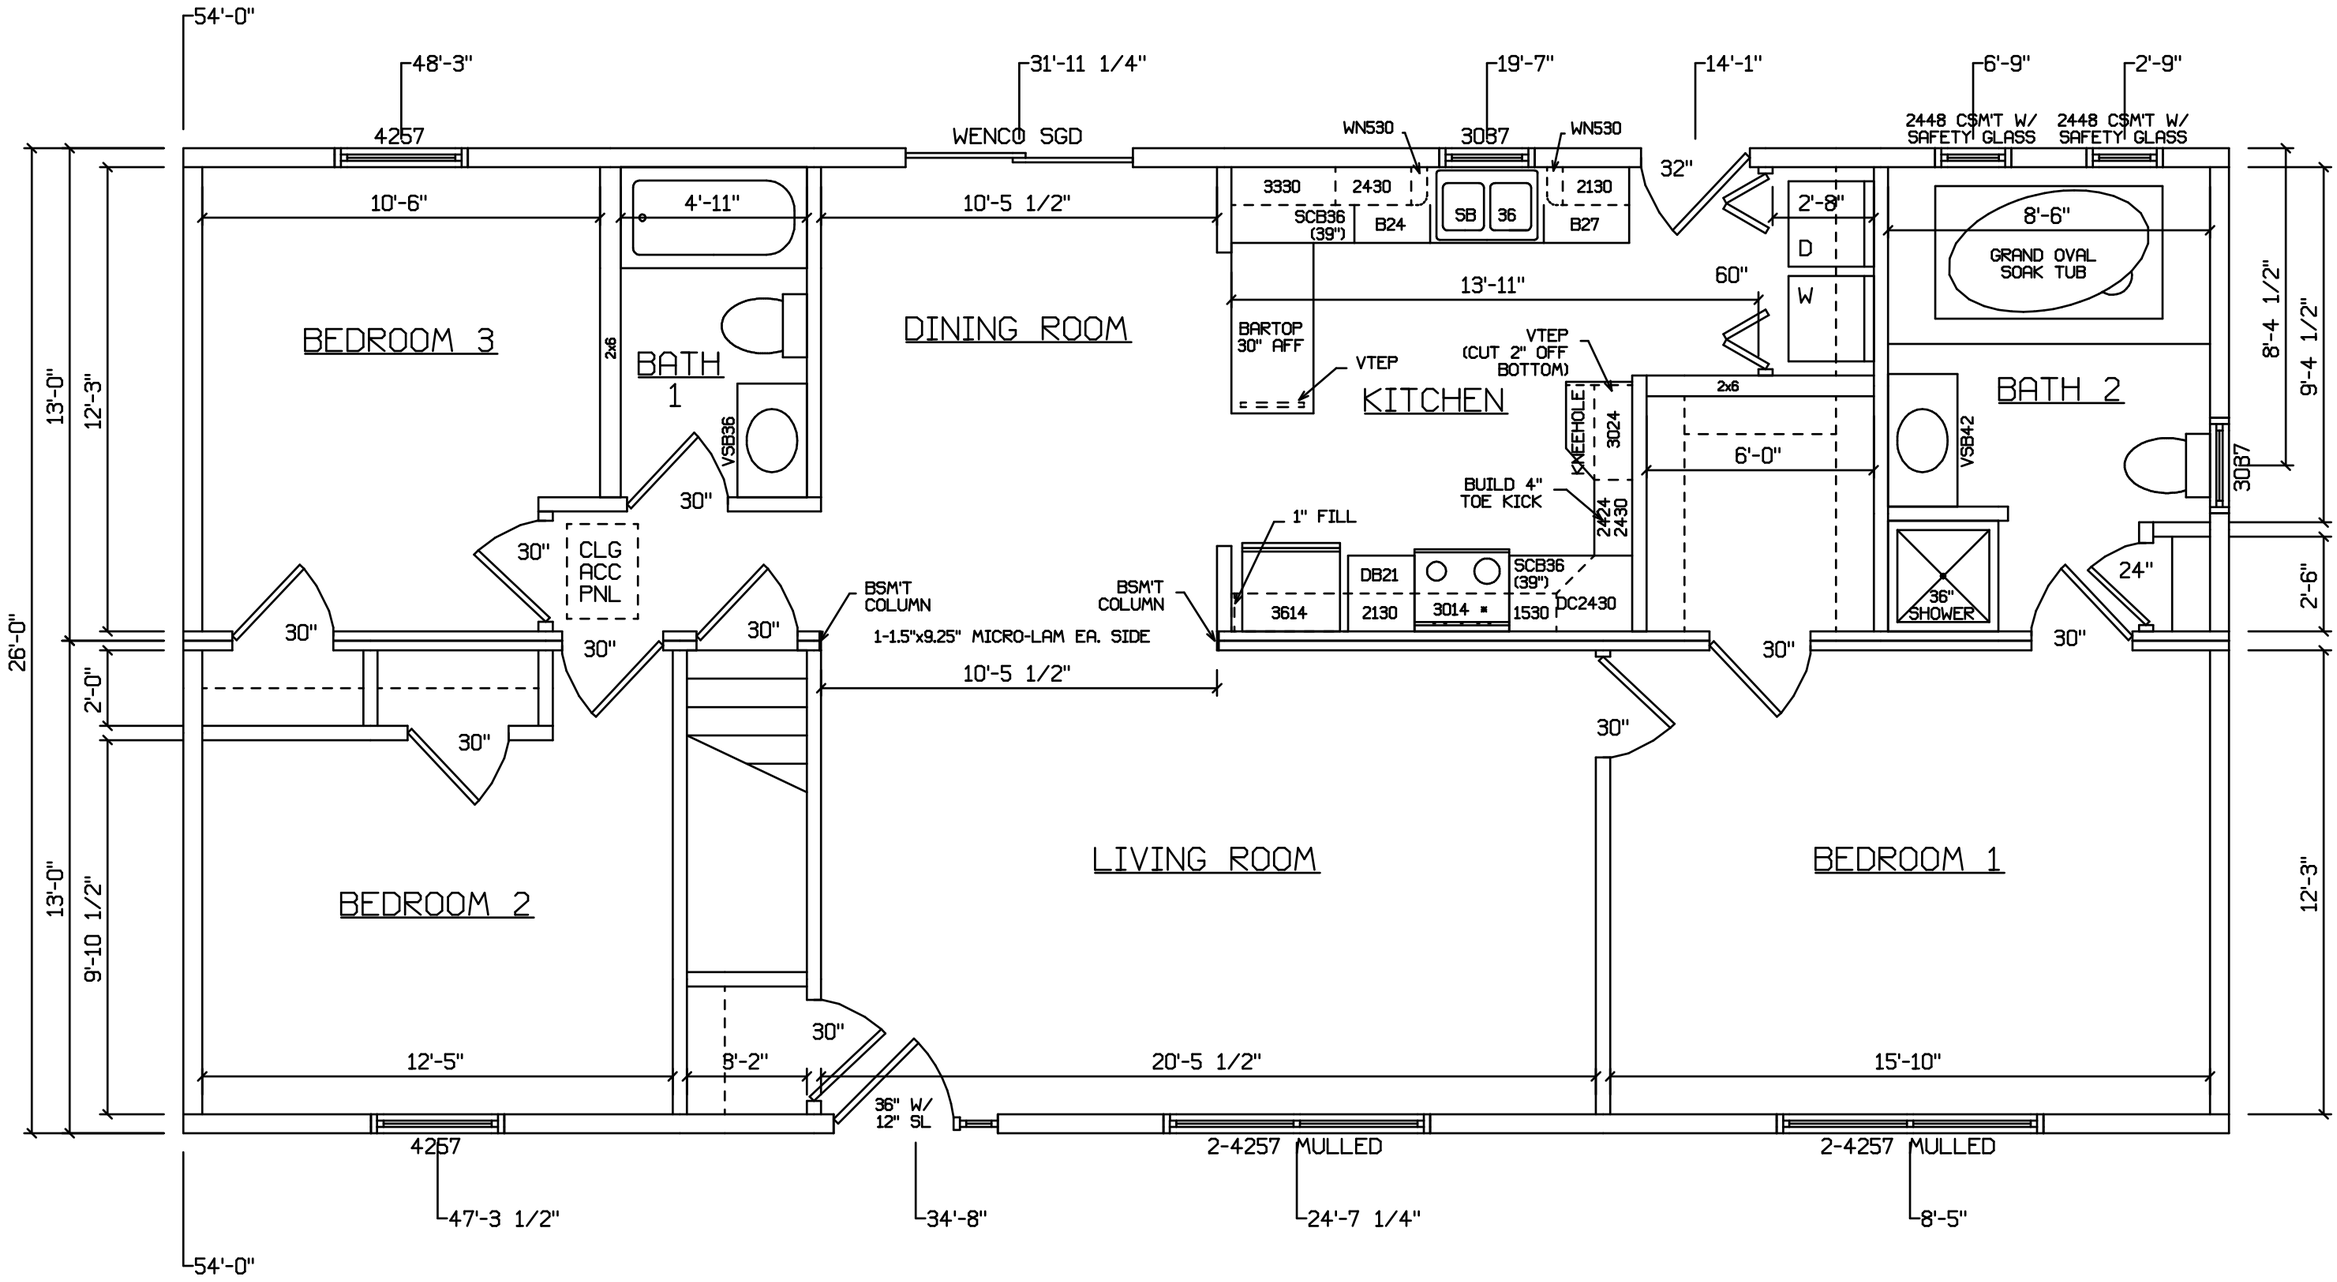

SIDEWALLS - 2x6
CEILING HEIGHT - 8'-0"
LABELS - *
S.F. - 1404

NOTE:
STAIR GEOMETRY TO BE 8 1/4" (MAX. RISE) 9" (MIN. TREAD)

MASTER SERIES
____ ADVANTAGE HOUSE
_*_ CUSTOM HOUSE

Edward L. Milunic, Jr.
EDWARD L. MILUNIC JR.
MUNCY HOMES
PRODUCTION ENGINEER

PLANS HAVE BEEN EXTRACTED FROM APPROVED BUILDING SYSTEM DOCUMENTATION

BLDR./DEVEL. AUTHORIZATION: DATE:

MANUF. AUTHORIZATION: DATE:

MUNCY HOMES
1567 Rt. 442 Hwy. Muncy, Pa. 17756
A Division of Muncy Homes, Inc.

BLDR / CUST

DWN. BY: ELM | DATE: 10-31-06 | SCALE: 1/4"=1'-0"

REV.:
DATABASE NAME: 254_6_26
PLAN NO.:
DWG. NO.: